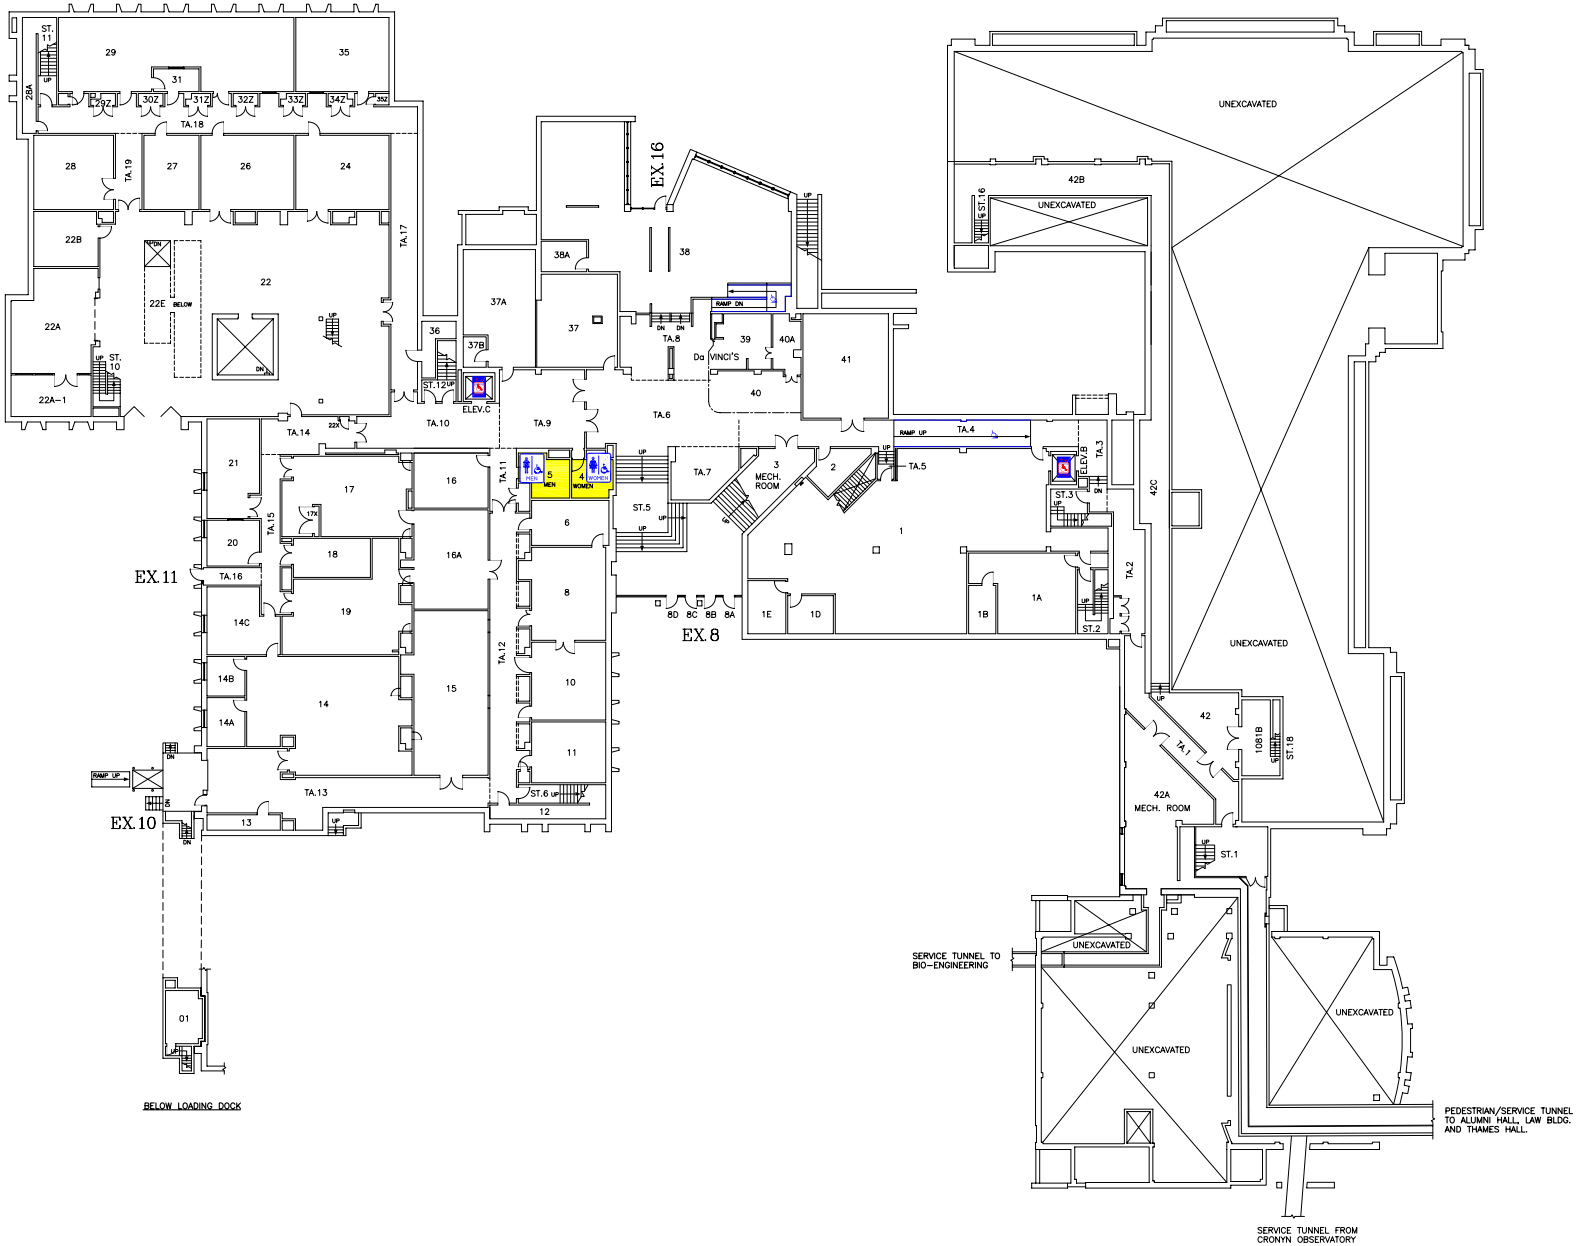

THE UNIVERSITY of WESTERN ONTARIO
PHYSICAL PLANT DEPARTMENT

SCALE	
DATE	2007-04-24
DRAWN	R. THOMAS
CHECKED	
APPROVED	
DWG.FILE No.	ESB/MIN
GEODETIC ELEV.	
SHEET	01

Facilities Engineering & Construction

SCALE 0 5 10 15 20 25 50

MINIATURE FLOOR PLAN – LEVEL 01
(GROUND FLOOR PLAN)

SPENCER ENGINEERING

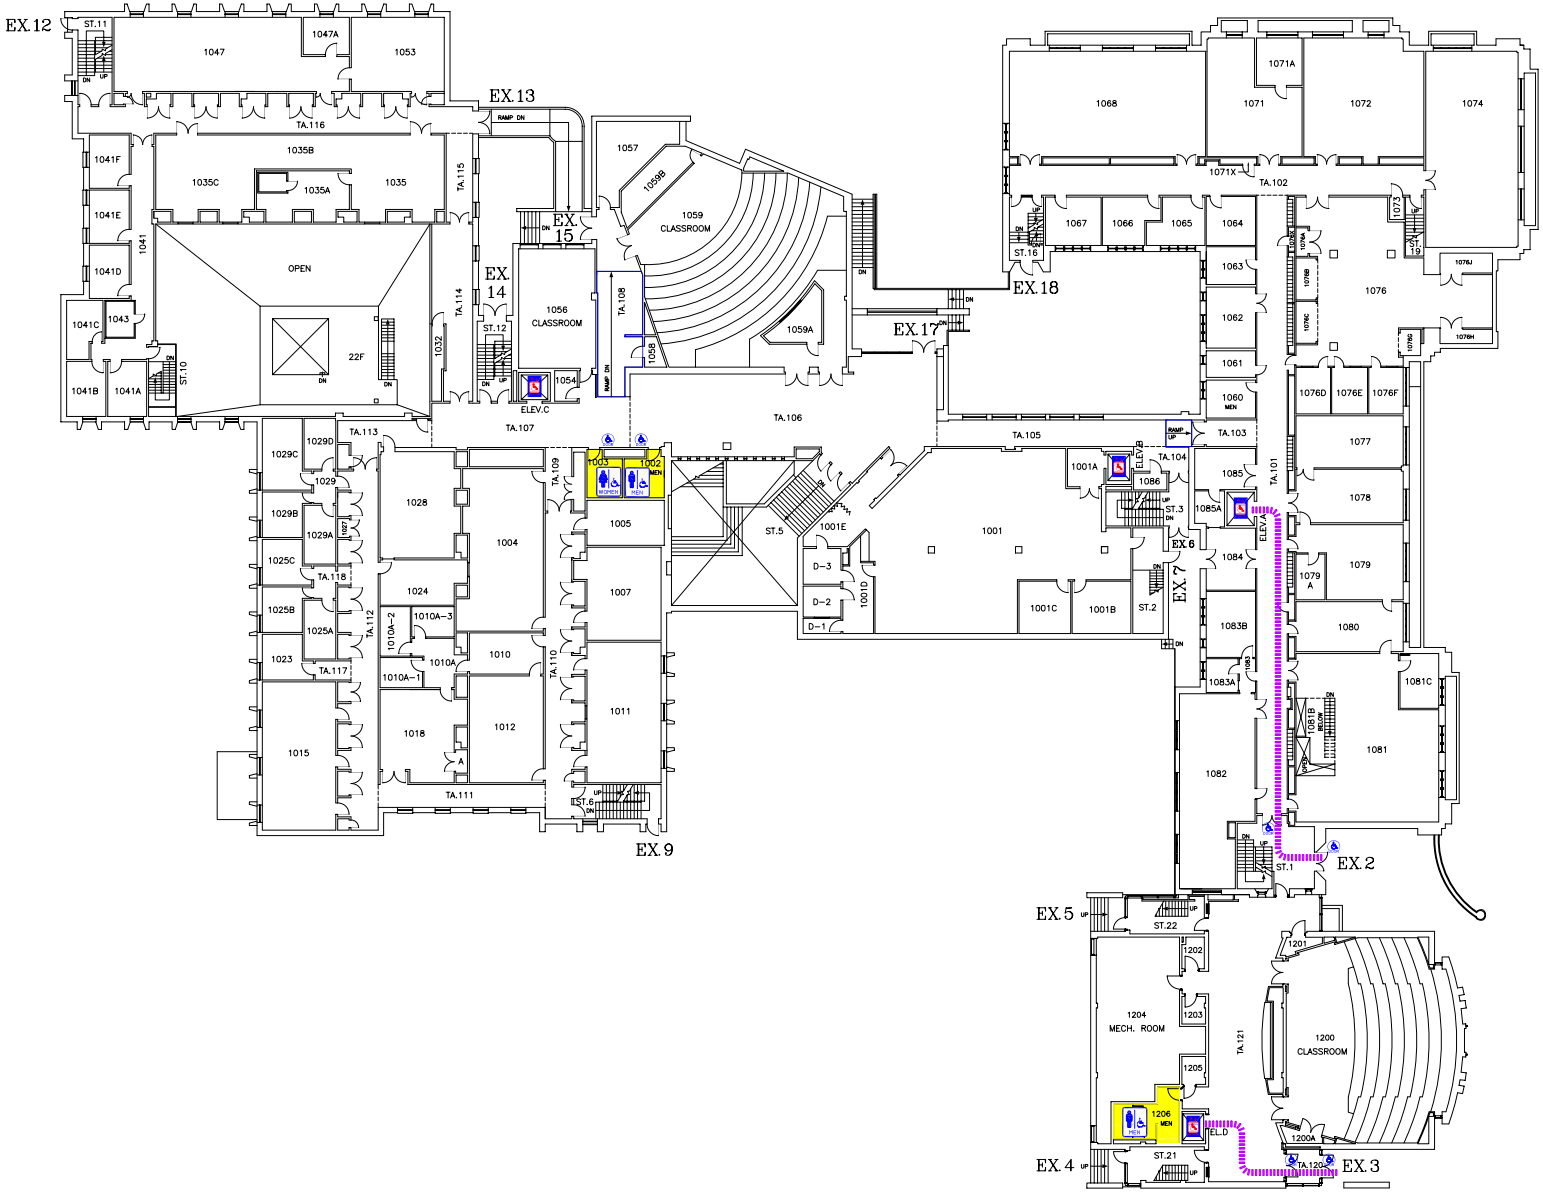

THE UNIVERSITY of WESTERN ONTARIO
PHYSICAL PLANT DEPARTMENT

Facilities Engineering & Construction

SCALE
0 5 10 15 20 25 50

MINIATURE FLOOR PLAN – LEVEL 02
(FIRST FLOOR PLAN)

SPENCER ENGINEERING

SCALE	
DATE	2007-05-16
DRAWN	R. THOMAS
CHECKED	
APPROVED	
DWG.FILE No.	ESB/MIN
GEODETIC ELEV.	
SHEET	02

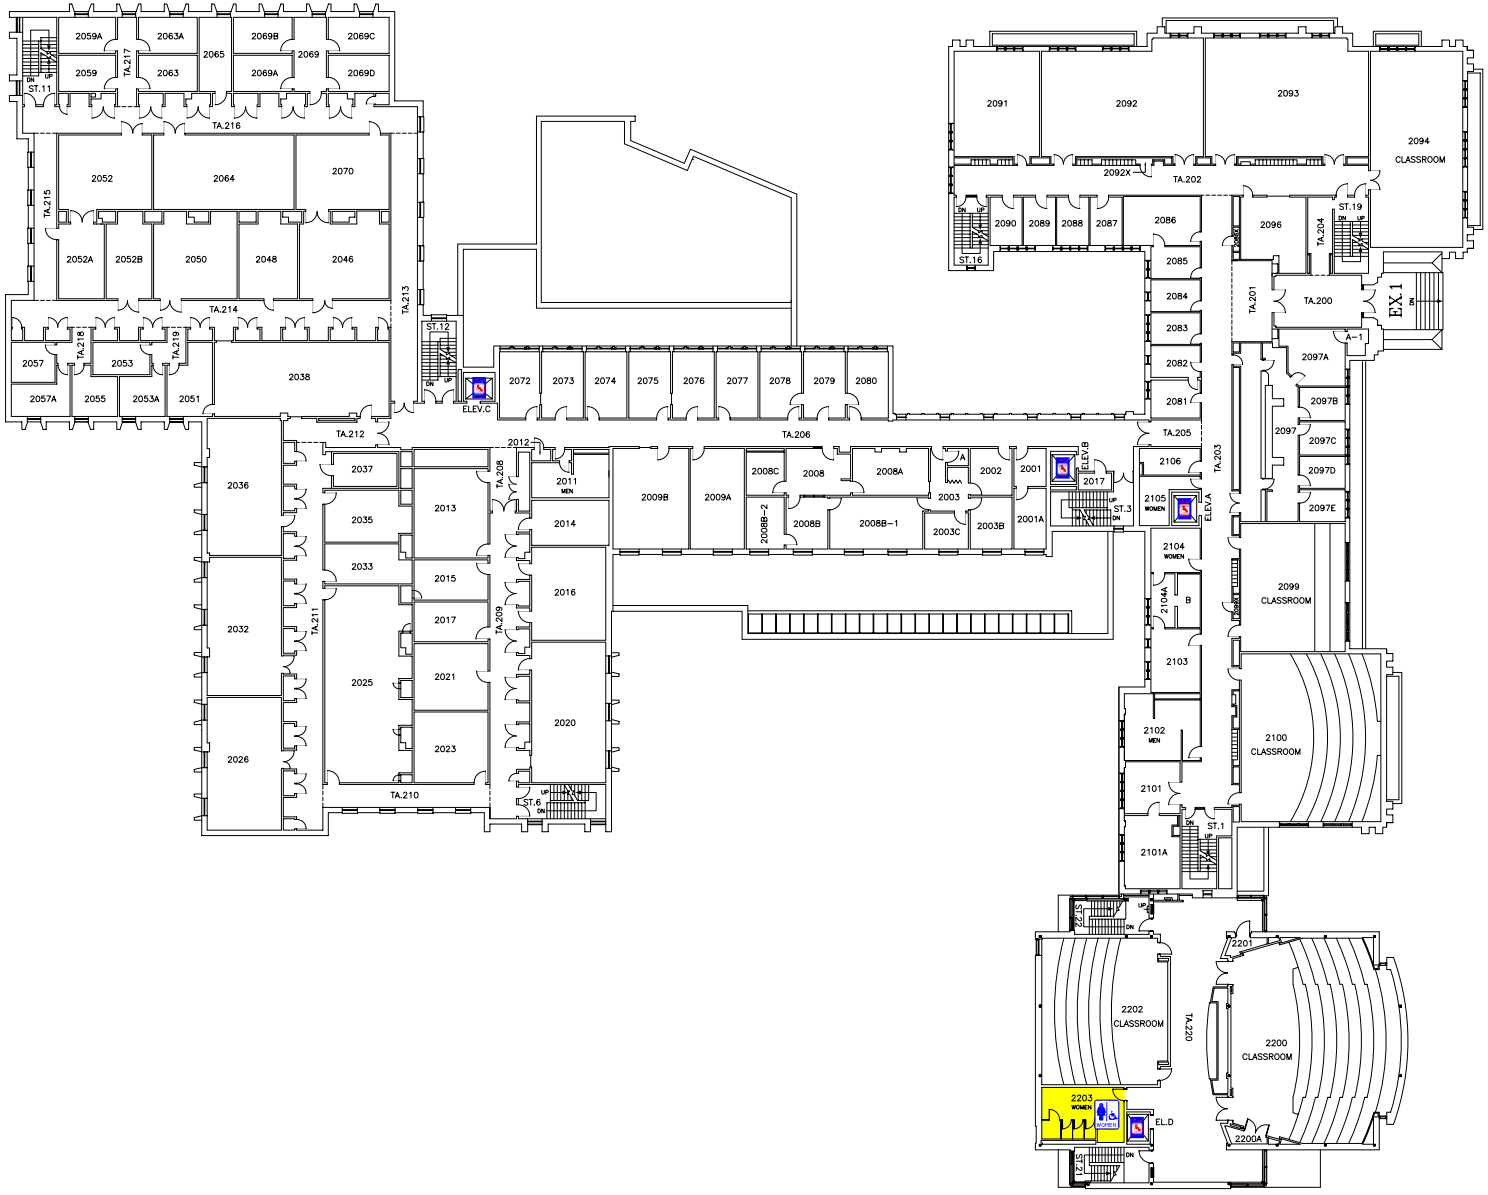

THE UNIVERSITY of WESTERN ONTARIO
PHYSICAL PLANT DEPARTMENT

Facilities Engineering & Construction

SCALE 0 5 10 15 20 25 50

MINIATURE FLOOR PLAN – LEVEL 03
(SECOND FLOOR PLAN)

SPENCER ENGINEERING

SCALE	
DATE	2006-10-02
DRAWN	R. THOMAS
CHECKED	
APPROVED	
DWG.FILE No.	ESB/MIN
GEODETIC ELEV.	
SHEET	03